SIGN DETAIL
1:20

Panel Style: construction_guide.sli
Dimensions are in inches.tenths

Letter locations are panel edge to lower left corner

SIGN NUMBER	SP-1
WIDTH x HGHT.	4'-6" x 4'-0"
BORDER WIDTH	0.63"
CORNER RADIUS	0"
MOUNTING	Ground
BACKGROUND	TYPE: Reflective
	COLOR: Orange
LEGEND/BORDER	TYPE: Reflective
	COLOR: RGB[51,51,51]/Bl

SYMBOL	ROT	X	Y	WID	HT

LETTER POSITIONS (X)

N	C	A	L	U	M	E	T	A	V	E								LENGTH	SERIES/SIZE
5.1	11.7	14.9	19	22.1	26	30.3	33.1	39.3	42.9	46.6								43.8	B 2000 6
C	L	O	S	E	D														B 2000
17.2	20.9	23.9	27.4	31	34.2													19.6	6
B	U	R	L	I	N	G	T	O	N										B 2000
10.7	14.2	18.1	21.7	24.8	26.9	30.6	33.9	36.8	40.7									32.6	6
B	E	A	C	H	R	D													B 2000
13.7	17.2	20	23.9	27.6	34.2	37.7												26.6	6
T	O	W	E	S	L	E	Y	R	D										B 2000
7	9.9	16.7	21.4	24.2	27.8	30.9	33.7	40.9	44.4									40	6

SIGN DETAIL
1:20

Panel Style: construction_guide.sli
Dimensions are in inches.tenths

Letter locations are panel edge to lower left corner

SIGN NUMBER	SP-2
WIDTH x HGHT.	5'-0" x 4'-0"
BORDER WIDTH	0.63"
CORNER RADIUS	1.5"
MOUNTING	Ground
BACKGROUND	TYPE: Reflective
	COLOR: Orange
LEGEND/BORDER	TYPE: Reflective
	COLOR: Black/Black

SYMBOL	ROT	X	Y	WID	HT

LETTER POSITIONS (X)

W	B	B	U	R	L	I	N	G	T	O	N							LENGTH	SERIES/SIZE
8.1	12.8	19.3	22.9	26.8	30.3	33.4	35.5	39.3	42.5	45.4	49.3							43.8	B 2000 6
B	E	A	C	H	R	D													B 2000
16.7	20.2	23	26.9	30.6	37.2	40.7												26.6	6
C	L	O	S	E	D														B 2000
20.2	23.9	26.9	30.4	34	37.2													19.6	6
N	C	A	L	U	M	E	T	R	D										B 2000
9.8	16.4	19.7	23.7	26.9	30.8	35	37.8	44.1	47.6									40.3	6
T	O	E	X	P	L	O	R	E	R	D	R								B 2000
6.9	9.8	16.6	19.4	23.2	26.6	29.6	33.5	37	40.3	46.8	50.6							46.3	6

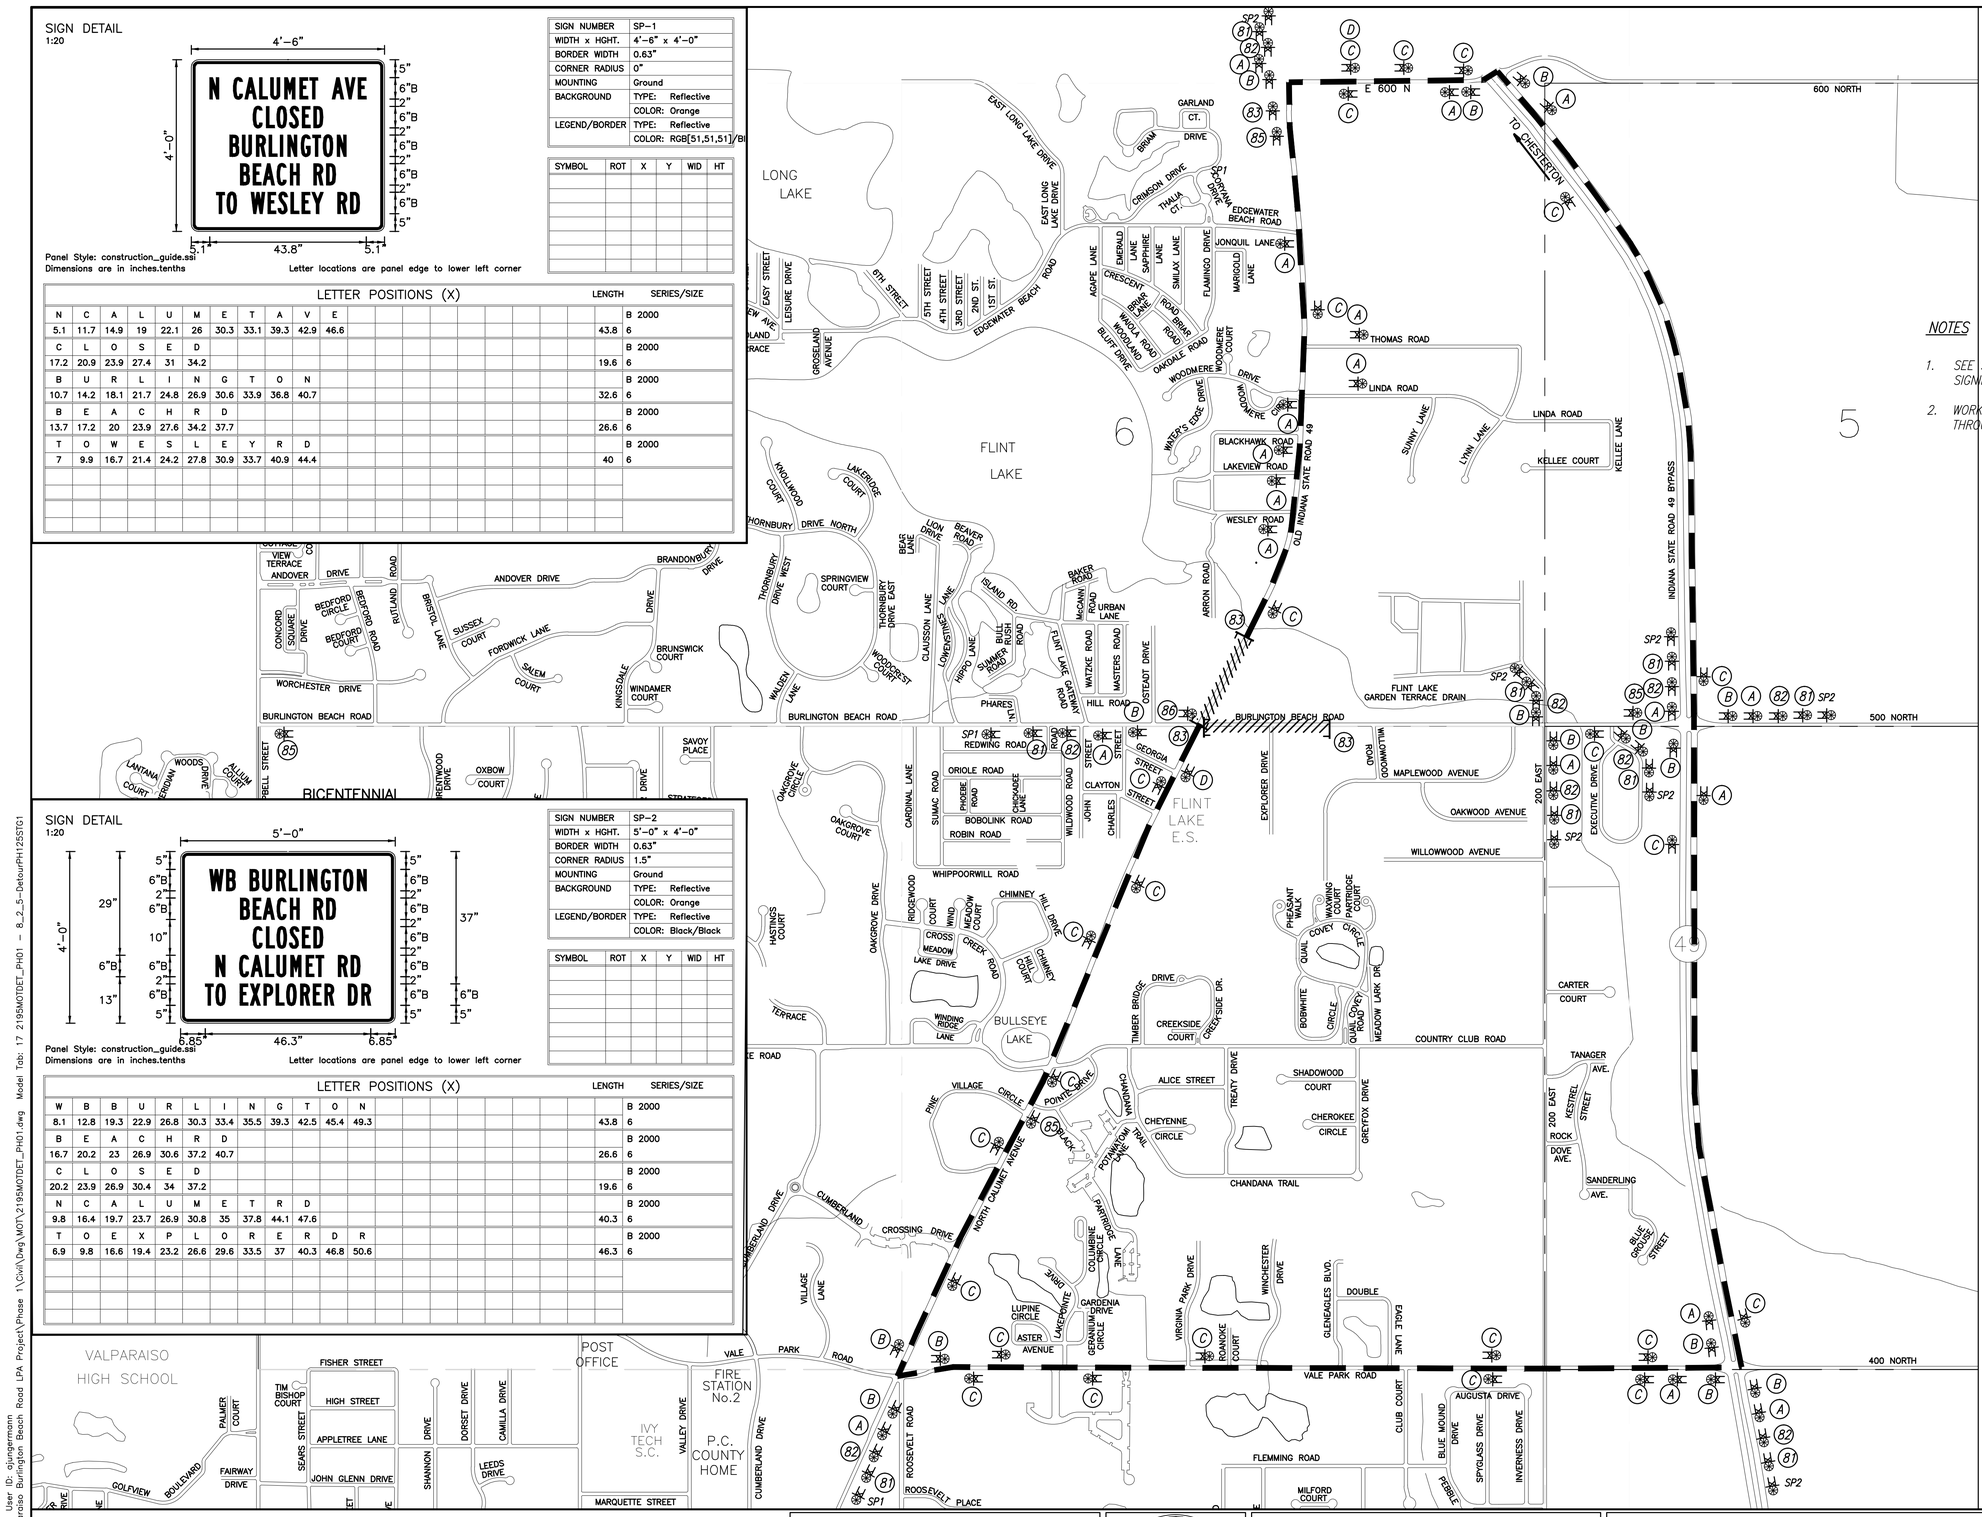

NOTES

1. SEE SHEETS 11-14 FOR ADDITIONAL PHASE 1, STAGE 1 AND 2 DETOUR SIGNING.
2. WORKZONE SIGNING EXCEPT FOR DETOUR SIGNING SHALL REMAIN IN PLACE THROUGHOUT PHASE 1, STAGE'S 1, 2, AND 3.

CONSTRUCTION SIGN SCHEDULE

ITEM	DESCRIPTION	QTY. THIS SHEET
R5-3a	NO TRUCKS	4
R11-5	LOCAL TRAFFIC ONLY	4
R11-2	ROAD CLOSED	4
SP1	N CALUMET AVE CLOSED...	2
SP2	WB BURLINGTON BEACH RD...	4
XG20-2	END CONSTRUCTION	1
XW20-2	DETOUR AHEAD	9
XW20-3	ROAD CLOSED AHEAD	9
	DETOUR ROUTE MARKER ASSY.	61
	ROAD CLOSURE SIGN ASSY.	4
	TYPE IIIA BARRICADES	100 LFT

LEGEND

- (81) XW20-3 "ROAD CLOSED AHEAD" Sign
- (82) XW20-2 "DETOUR AHEAD" Sign
- (83) Road Closure Sign Assembly With R11-2
- (85) NO TRUCKS ASSEMBLY WITH R5-3a, R11-5
- (86) XG20-2 "END CONSTRUCTION" Sign
- (A) Advance Turn Detour Route Marker Assembly
- (B) Directional Detour Route Marker Assembly
- (C) Confirming Detour Route Marker Assembly
- (D) End Detour Route Marker Assembly
- Road Closure Sign Assembly
- Type 'A' Construction Warning Light
- Type III Barricade
- Proposed Detour Route
- Proposed Road Construction

DLZ

TRISHA M. NUGENT REGISTERED No. 10707448 STATE OF INDIANA PROFESSIONAL ENGINEER
DLZ INDIANA, LLC

RECOMMENDED FOR APPROVAL — DESIGN ENGINEER — 11/16/15 DATE

DESIGNED: ATP DRAWN: ATP
CHECKED: TMN CHECKED: TMN

CITY OF VALPARAISO
BURLINGTON BEACH ROAD

DETOUR MAP PHASE 1

HORIZONTAL SCALE	
N/A	
VERTICAL SCALE	DESIGNATION
N/A	0810434

SURVEY BOOK	SHEETS
ELECTRONIC	17 of 107
CONTRACT	PROJECT
R-32489	0810(434)

Date: Nov 12, 2015, 9:04am User ID: ajungermann
File: M:\proj\1264\2193 Valparaiso Burlington Beach Road LPA Project\Phase 1\Civil\Dwg\MOT\2195MOTDET_PH01.dwg Model Tab: 17 2195MOTDET_PH01 - 8_2_5-DetourPH125ST01