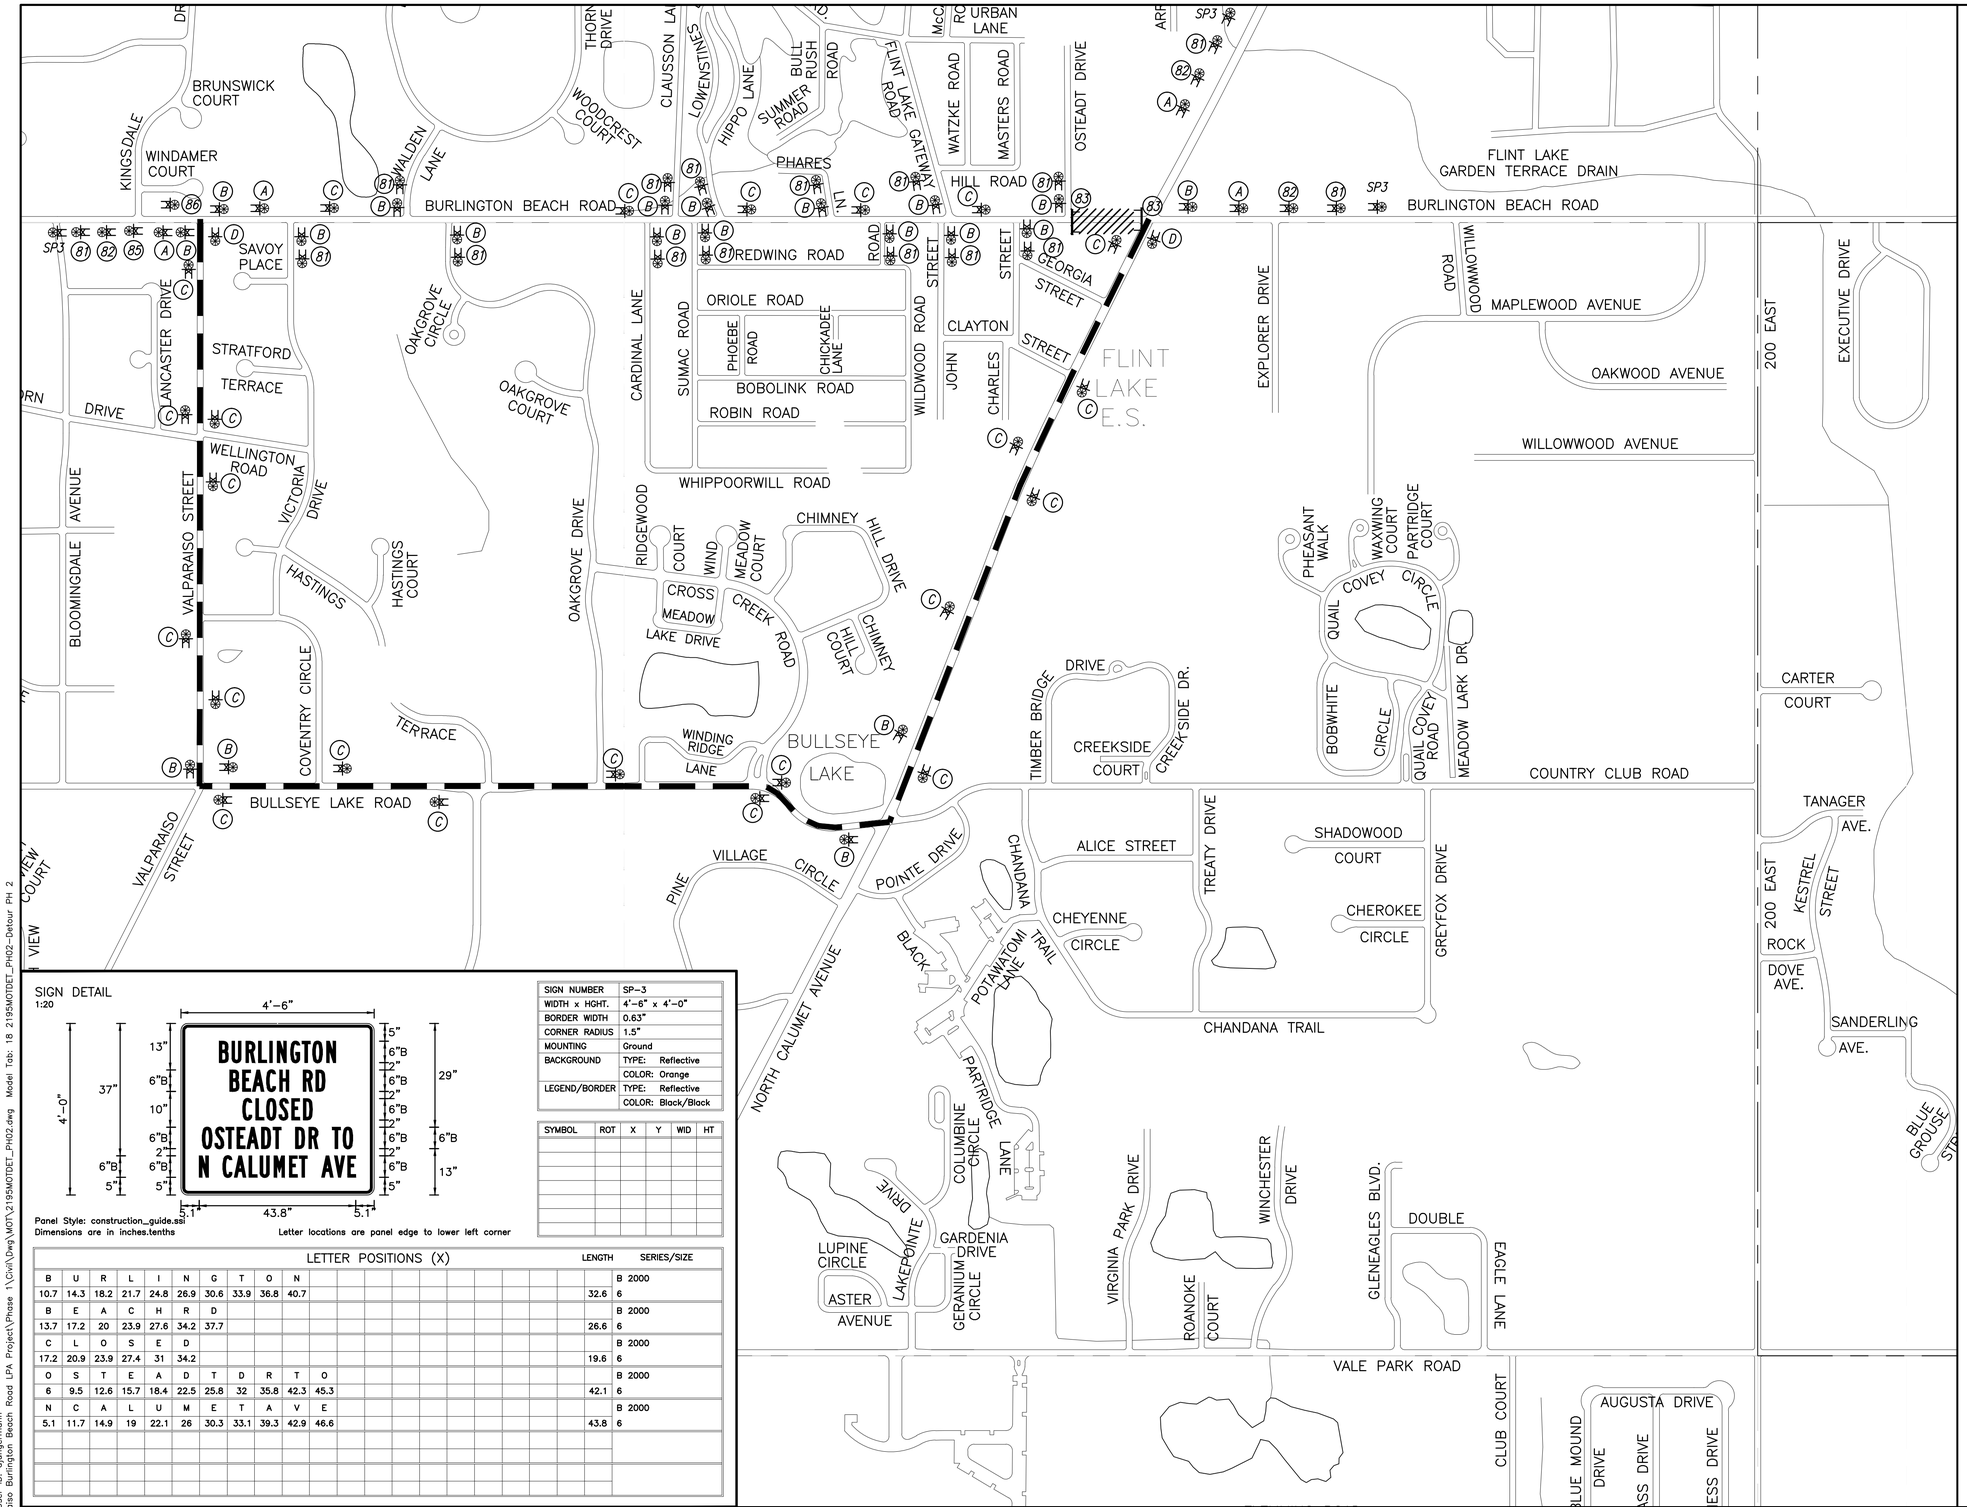

CONSTRUCTION SIGN SCHEDULE		
ITEM	DESCRIPTION	QTY. THIS SHEET
R5-3a	NO TRUCKS	1
R11-5	LOCAL TRAFFIC ONLY	1
R11-2	ROAD CLOSED	2
SP3	BURLINGTON BEACH RD...	3
XG20-2	END CONSTRUCTION	1
XW20-2	DETOUR AHEAD	3
XW20-3	ROAD CLOSED AHEAD	16
	DETOUR ROUTE MARKER ASSY.	49
	ROAD CLOSURE SIGN ASSY.	2
	TYPE IIIA BARRICADES	40 LFT

SIGN DETAIL
1:20

Panel Style: construction_guide.sst
Dimensions are in inches.tenths

Letter locations are panel edge to lower left corner

SIGN NUMBER	SP-3
WIDTH x HGHT.	4'-6" x 4'-0"
BORDER WIDTH	0.63"
CORNER RADIUS	1.5"
MOUNTING	Ground
BACKGROUND	TYPE: Reflective
	COLOR: Orange
LEGEND/BORDER	TYPE: Reflective
	COLOR: Black/Black

SYMBOL	ROT	X	Y	WID	HT

LETTER POSITIONS (X)																		LENGTH	SERIES/SIZE
B	U	R	L	I	N	G	T	O	N										B 2000
10.7	14.3	18.2	21.7	24.8	26.9	30.6	33.9	36.8	40.7									32.6	6
B	E	A	C	H	R	D													B 2000
13.7	17.2	20	23.9	27.6	34.2	37.7												26.6	6
C	L	O	S	E	D														B 2000
17.2	20.9	23.9	27.4	31	34.2													19.6	6
O	S	T	E	A	D	T	D	R	T	O									B 2000
6	9.5	12.6	15.7	18.4	22.5	25.8	32	35.8	42.3	45.3								42.1	6
N	C	A	L	U	M	E	T	A	V	E									B 2000
5.1	11.7	14.9	19	22.1	26	30.3	33.1	39.3	42.9	46.6								43.8	6

LEGEND

- (81) XW20-3 "ROAD CLOSED AHEAD" Sign
- (82) XW20-2 "DETOUR AHEAD" Sign
- (83) Road Closure Sign Assembly With R11-2
- (85) NO TRUCKS ASSEMBLY WITH R5-3a, R11-5
- (86) XG20-2 "END CONSTRUCTION" Sign
- (A) Advance Turn Detour Route Marker Assembly
- (B) Directional Detour Route Marker Assembly
- (C) Confirming Detour Route Marker Assembly
- (D) End Detour Route Marker Assembly
- Road Closure Sign Assembly
- Type 'A' Construction Warning Light
- Type III Barricade
- Proposed Detour Route
- Proposed Road Construction

DLZ

TRISHA M. NUGENT REGISTERED No. 10707448 STATE OF INDIANA PROFESSIONAL ENGINEER
DLZ INDIANA, LLC

RECOMMENDED FOR APPROVAL _____ 11/16/15
DESIGN ENGINEER DATE

DESIGNED: ATP DRAWN: ATP
CHECKED: TMN CHECKED: BMS

CITY OF VALPARAISO
BURLINGTON BEACH ROAD

DETOUR MAP PHASE 3

HORIZONTAL SCALE	
N/A	
VERTICAL SCALE	DESIGNATION
N/A	0810434

SURVEY BOOK	SHEETS
ELECTRONIC	18 of 107
CONTRACT	PROJECT
R-32489	0810(434)

Date: Nov 12, 2015, 9:04am User ID: ajungermann
File: M:\proj\1264\2195 Valparaiso Burlington Beach Road LPA Project\Phase 1\Civil\Dwg\MOT\2195MOTDET_PH02.dwg Model Tab: 18 2195MOTDET_PH02-Detour PH 2