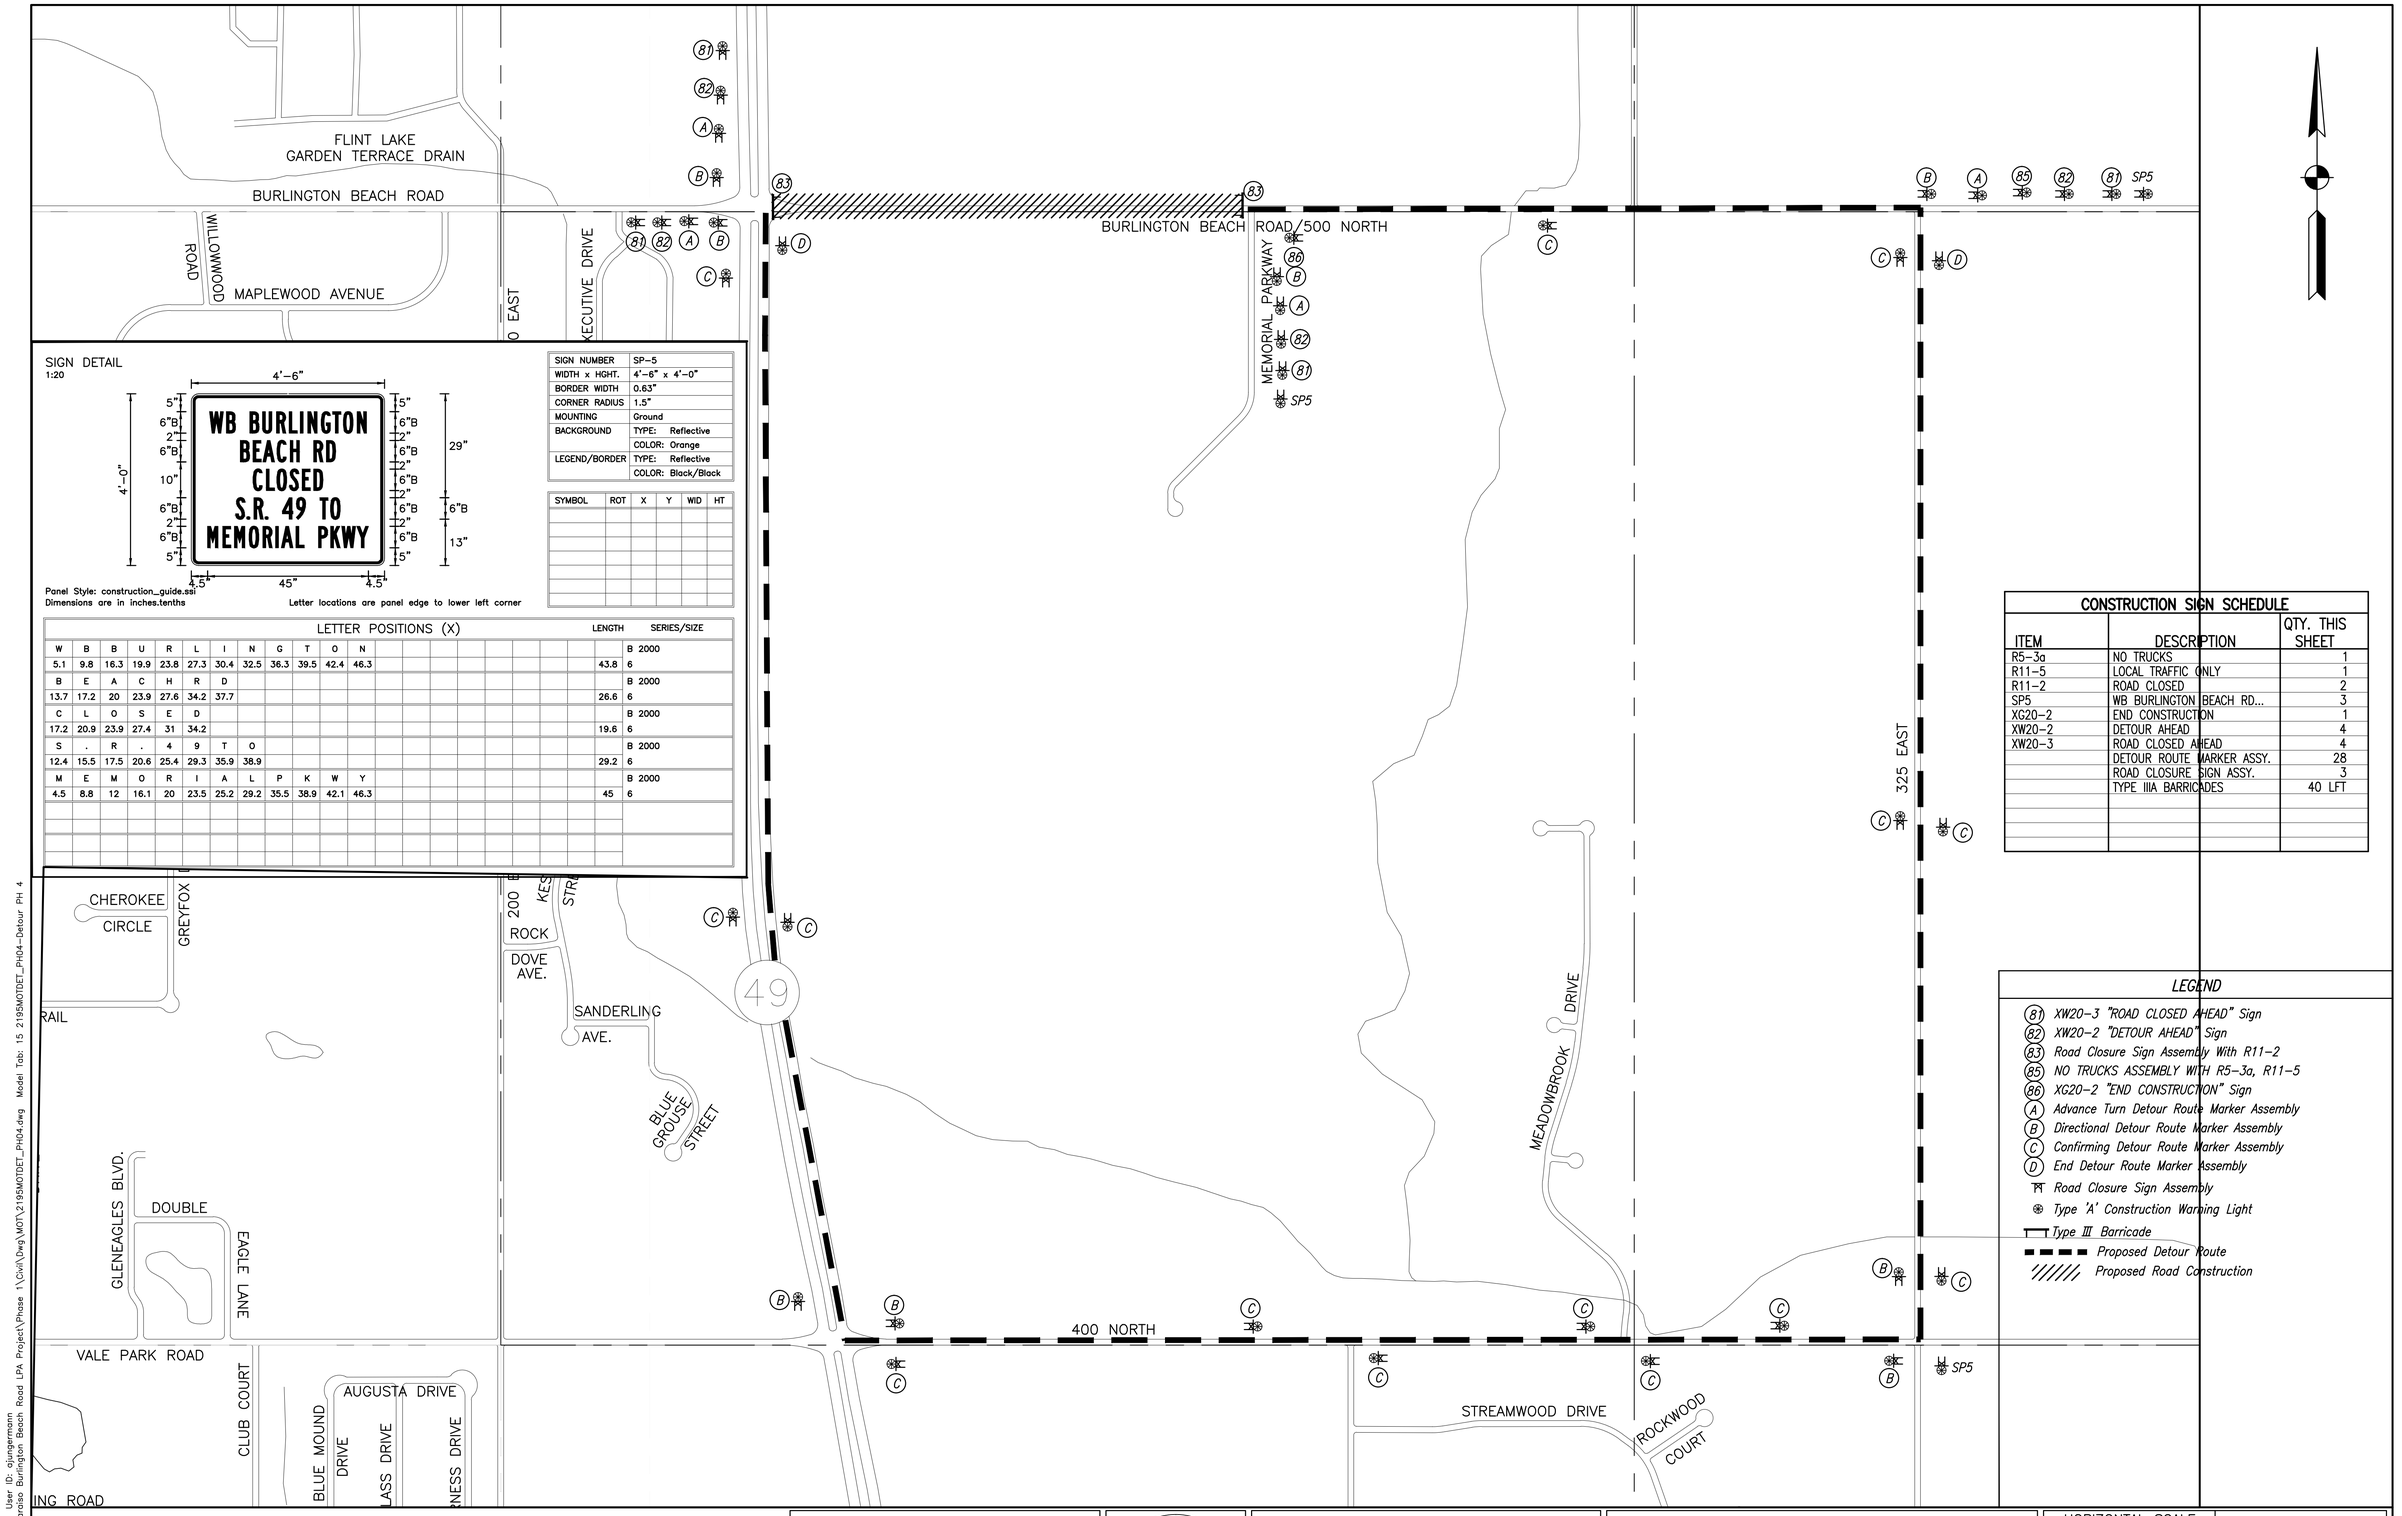

SIGN DETAIL
1:20

Panel Style: construction_guide.ssi
Dimensions are in inches.tenths

Letter locations are panel edge to lower left corner

SIGN NUMBER	SP-5
WIDTH x HGHT.	4'-6" x 4'-0"
BORDER WIDTH	0.63"
CORNER RADIUS	1.5"
MOUNTING	Ground
BACKGROUND	TYPE: Reflective
	COLOR: Orange
LEGEND/BORDER	TYPE: Reflective
	COLOR: Black/Black

SYMBOL	ROT	X	Y	WID	HT

LETTER POSITIONS (X)																		LENGTH	SERIES/SIZE
W	B	B	U	R	L	I	N	G	T	O	N								B 2000
5.1	9.8	16.3	19.9	23.8	27.3	30.4	32.5	36.3	39.5	42.4	46.3							43.8	6
B	E	A	C	H	R	D													B 2000
13.7	17.2	20	23.9	27.6	34.2	37.7												26.6	6
C	L	O	S	E	D														B 2000
17.2	20.9	23.9	27.4	31	34.2													19.6	6
S	.	R	.	4	9	T	O												B 2000
12.4	15.5	17.5	20.6	25.4	29.3	35.9	38.9											29.2	6
M	E	M	O	R	I	A	L	P	K	W	Y								B 2000
4.5	8.8	12	16.1	20	23.5	25.2	29.2	35.5	38.9	42.1	46.3							45	6

CONSTRUCTION SIGN SCHEDULE

ITEM	DESCRIPTION	QTY. THIS SHEET
R5-3a	NO TRUCKS	1
R11-5	LOCAL TRAFFIC ONLY	1
R11-2	ROAD CLOSED	2
SP5	WB BURLINGTON BEACH RD...	3
XG20-2	END CONSTRUCTION	1
XW20-2	DETOUR AHEAD	4
XW20-3	ROAD CLOSED AHEAD	4
	DETOUR ROUTE MARKER ASSY.	28
	ROAD CLOSURE SIGN ASSY.	3
	TYPE IIIA BARRICADES	40 LFT

LEGEND

- (81) XW20-3 "ROAD CLOSED AHEAD" Sign
- (82) XW20-2 "DETOUR AHEAD" Sign
- (83) Road Closure Sign Assembly With R11-2
- (85) NO TRUCKS ASSEMBLY WITH R5-3a, R11-5
- (86) XG20-2 "END CONSTRUCTION" Sign
- (A) Advance Turn Detour Route Marker Assembly
- (B) Directional Detour Route Marker Assembly
- (C) Confirming Detour Route Marker Assembly
- (D) End Detour Route Marker Assembly
- Road Closure Sign Assembly
- Type 'A' Construction Warning Light
- Type III Barricade
- Proposed Detour Route
- Proposed Road Construction

DLZ

TRISHA M. NUGENT
REGISTERED
No. 10707448
STATE OF INDIANA
PROFESSIONAL ENGINEER
DLZ INDIANA, LLC

RECOMMENDED FOR APPROVAL _____ 11/16/15
DESIGN ENGINEER DATE

DESIGNED: ATP DRAWN: ATP
CHECKED: TMN CHECKED: BMS

CITY OF VALPARAISO
BURLINGTON BEACH ROAD

DETOUR MAP PHASES 7&8

HORIZONTAL SCALE	
N/A	
VERTICAL SCALE	DESIGNATION
N/A	0900074
SURVEY BOOK	SHEETS
ELECTRONIC	15 of 53
CONTRACT	PROJECT
R-32489	0900(074)

Date: Nov 12, 2015, 3:06pm User ID: djungermann
File: M:\proj\1264\2195 Valparaiso Burlington Beach Road LPA Project\Phase 1\Civil\Dwg\MOT\2195MOTDET_PH04.dwg Model Tab: 15 2195MOTDET_PH04-Detour PH 4